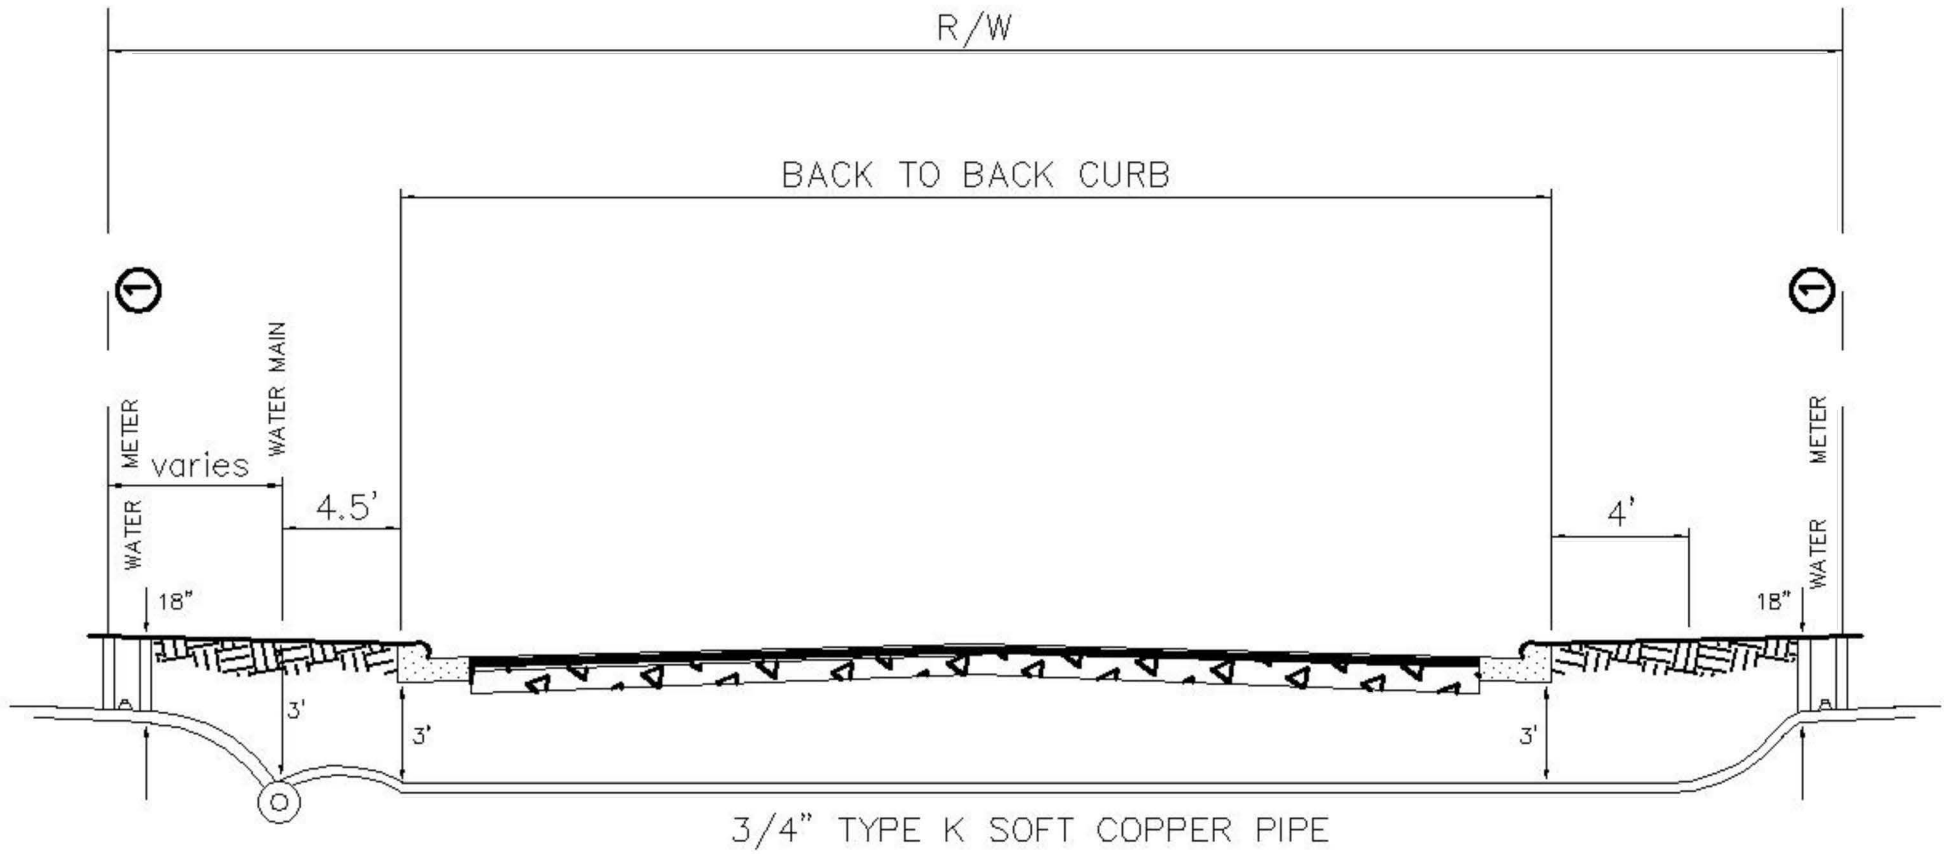

1 SEE STD. DETAIL 71B-20 FOR METER, METER BOX & TAP DETAILS.

REVISED	F.B.	PG.	DATE: **AUG. 14, 1984**	**STANDARD DETAIL**	OFFICE OF THE CITY ENGINEER GASTONIA, N.C.
			SCALE: **NTS**		
			DRAWN BY: **MLB**	**STANDARD STREET X-SECTION SHOWING WATER TAP DEPTH**	
			CHECKED BY: **DCC/FAP**		
			CITY ENGINEER: **DEC**		FILE NO. **71B-21**