



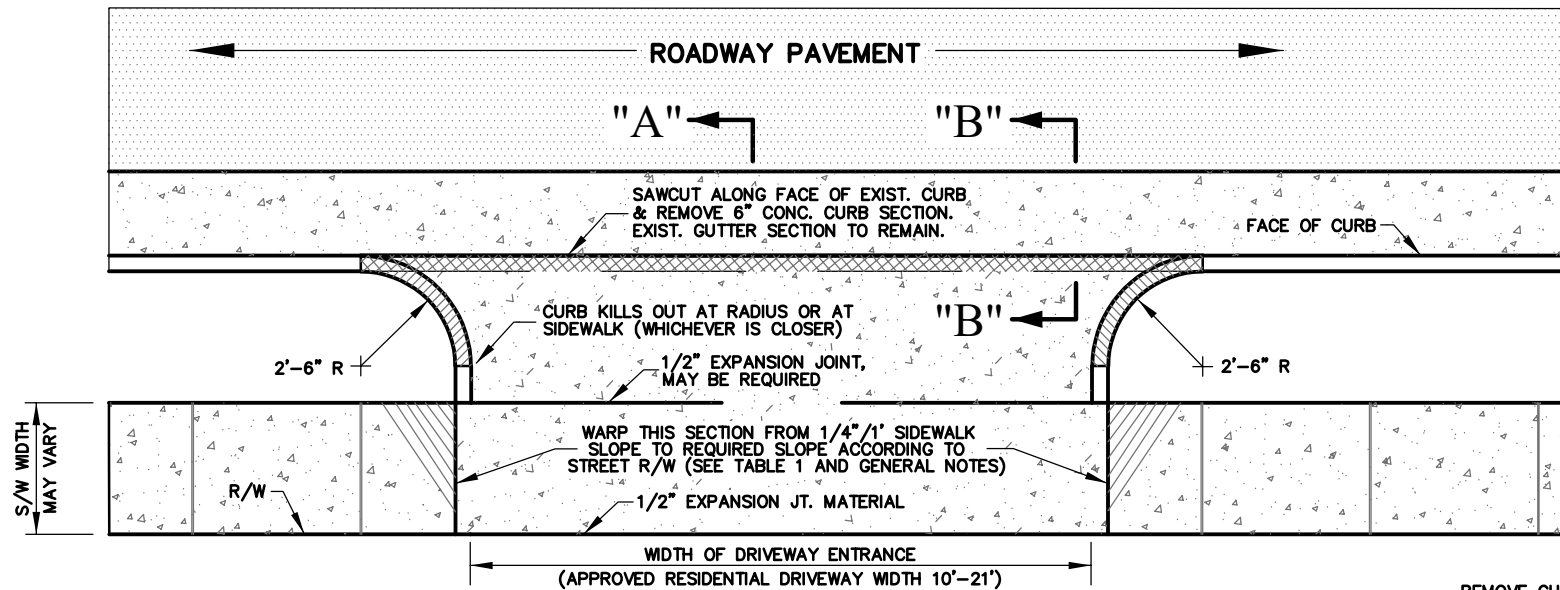


NOTE: FOR GENERAL NOTES, SEE STD. DETAIL 71D-18 & 71D-19.

"A" — PLAN —

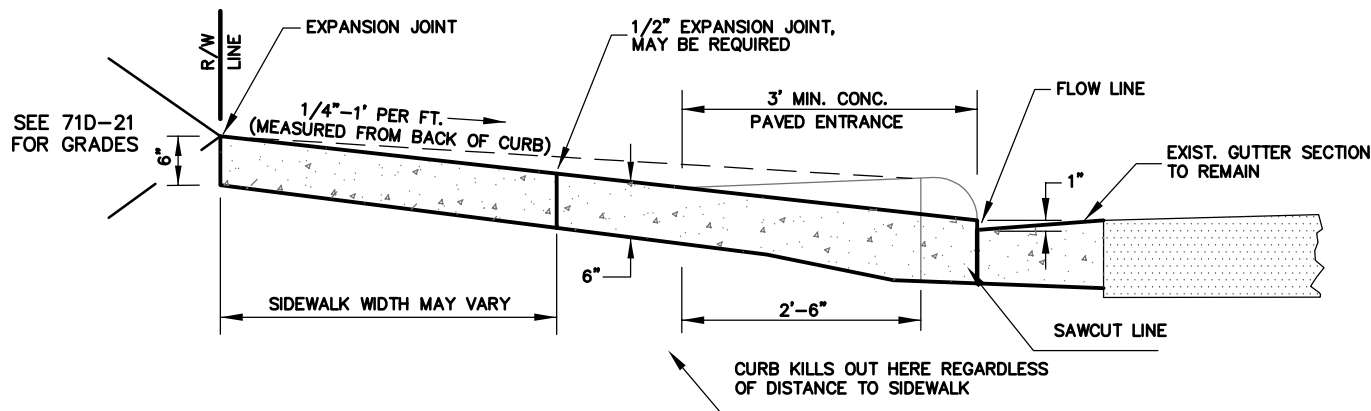

SECTION A-A

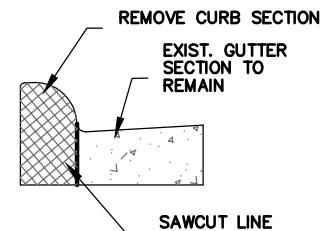

SECTION B-B

REVISED		DATE: 4-15-74	Standard Detail	OFFICE OF THE CITY ENGINEER GASTONIA, N.C.
8/23/85 1/05/95 5/30/97 1/07/15 9/26/23 9/25/26		SCALE: NONE		
		DRAWN BY: PNR, EZ, MB	Concrete Residential Driveway Entrance	FILE NO. 71D-17A
		CHECKED BY: NBM, GVS, JKL		
		CITY ENGINEER: JPB, CCB, JKL		