


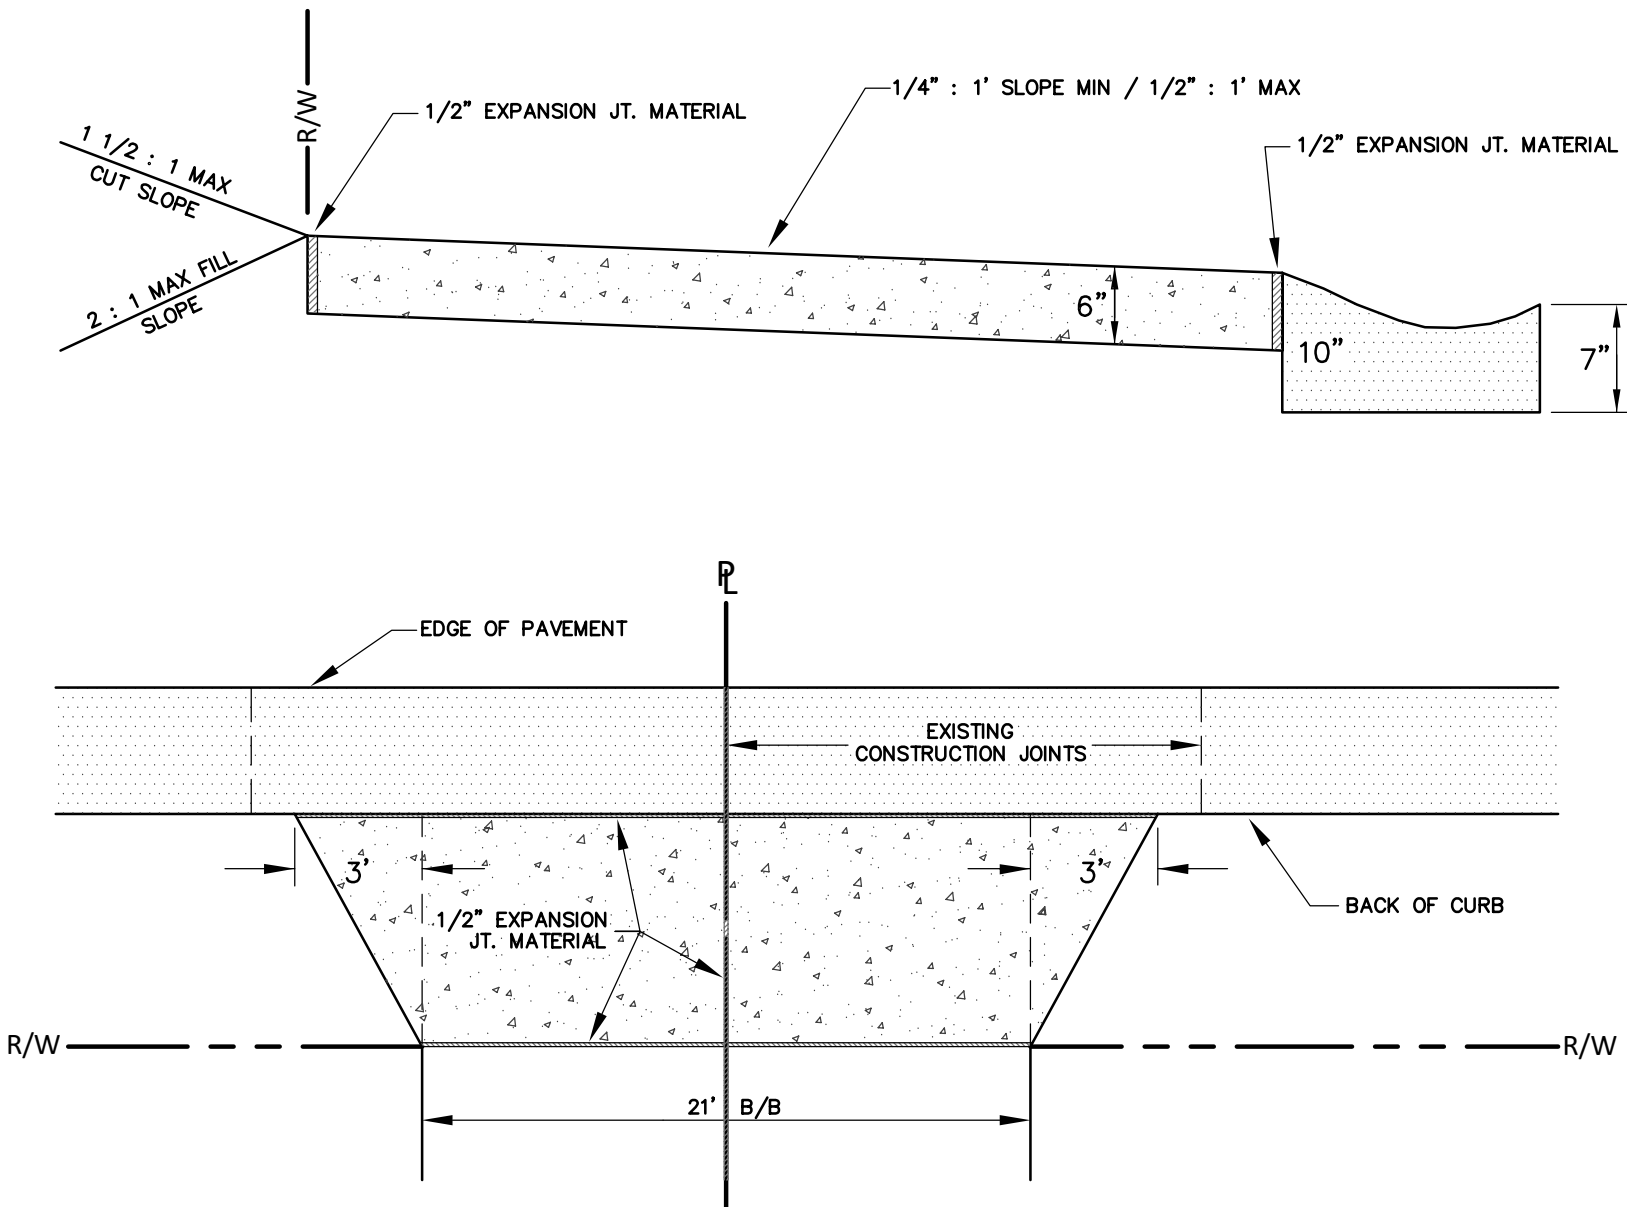

|                                       |  |                    |                                                                               |                                                                             |
|---------------------------------------|--|--------------------|-------------------------------------------------------------------------------|-----------------------------------------------------------------------------|
| <div>REVISED</div> <div>9/25/26</div> |  | DATE: 09/25/23     | <div>Standard Detail</div>                                                    | <div>OFFICE OF THE</div> <div>CITY ENGINEER</div> <div>GASTONIA, N.C.</div> |
|                                       |  | SCALE: NONE        |                                                                               |                                                                             |
|                                       |  | DRAWN BY: MGB      | <div>Concrete Driveway Entrance</div> <div>Valley Curb - Townhome Drive</div> | <div>FILE NO.</div> <div>71D-20C</div>                                      |
|                                       |  | CHECKED BY: JKL    |                                                                               |                                                                             |
|                                       |  | CITY ENGINEER: JKL |                                                                               |                                                                             |