
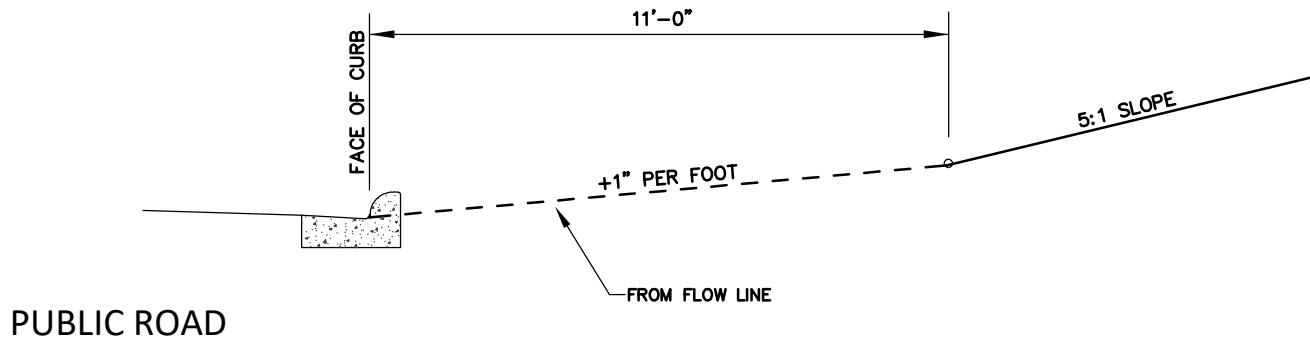


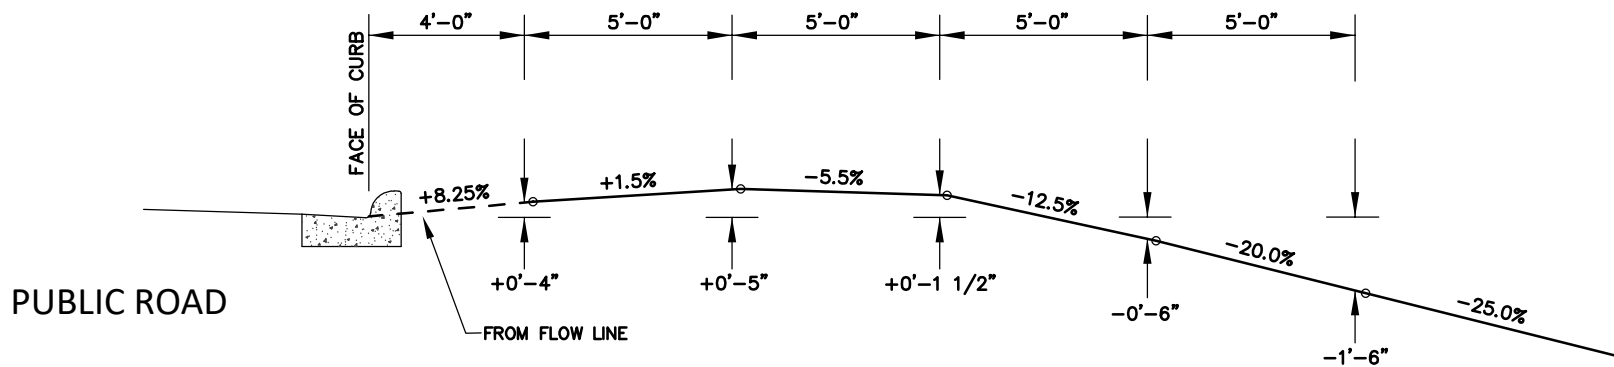

NOTE: GRADES SHOWN ABOVE ARE MAXIMUM ALLOWABLE GRADES.

9/25/26	REVISED	DATE: 09-26-23	Standard Detail	OFFICE OF THE CITY ENGINEER GASTONIA, N.C.
		SCALE: NONE		
		DRAWN BY: MB	Grades for Standard Driveway Entrances	FILE NO. 71D-21A
		CHECKED BY: JKL, JB		
		CITY ENGINEER: JKL		