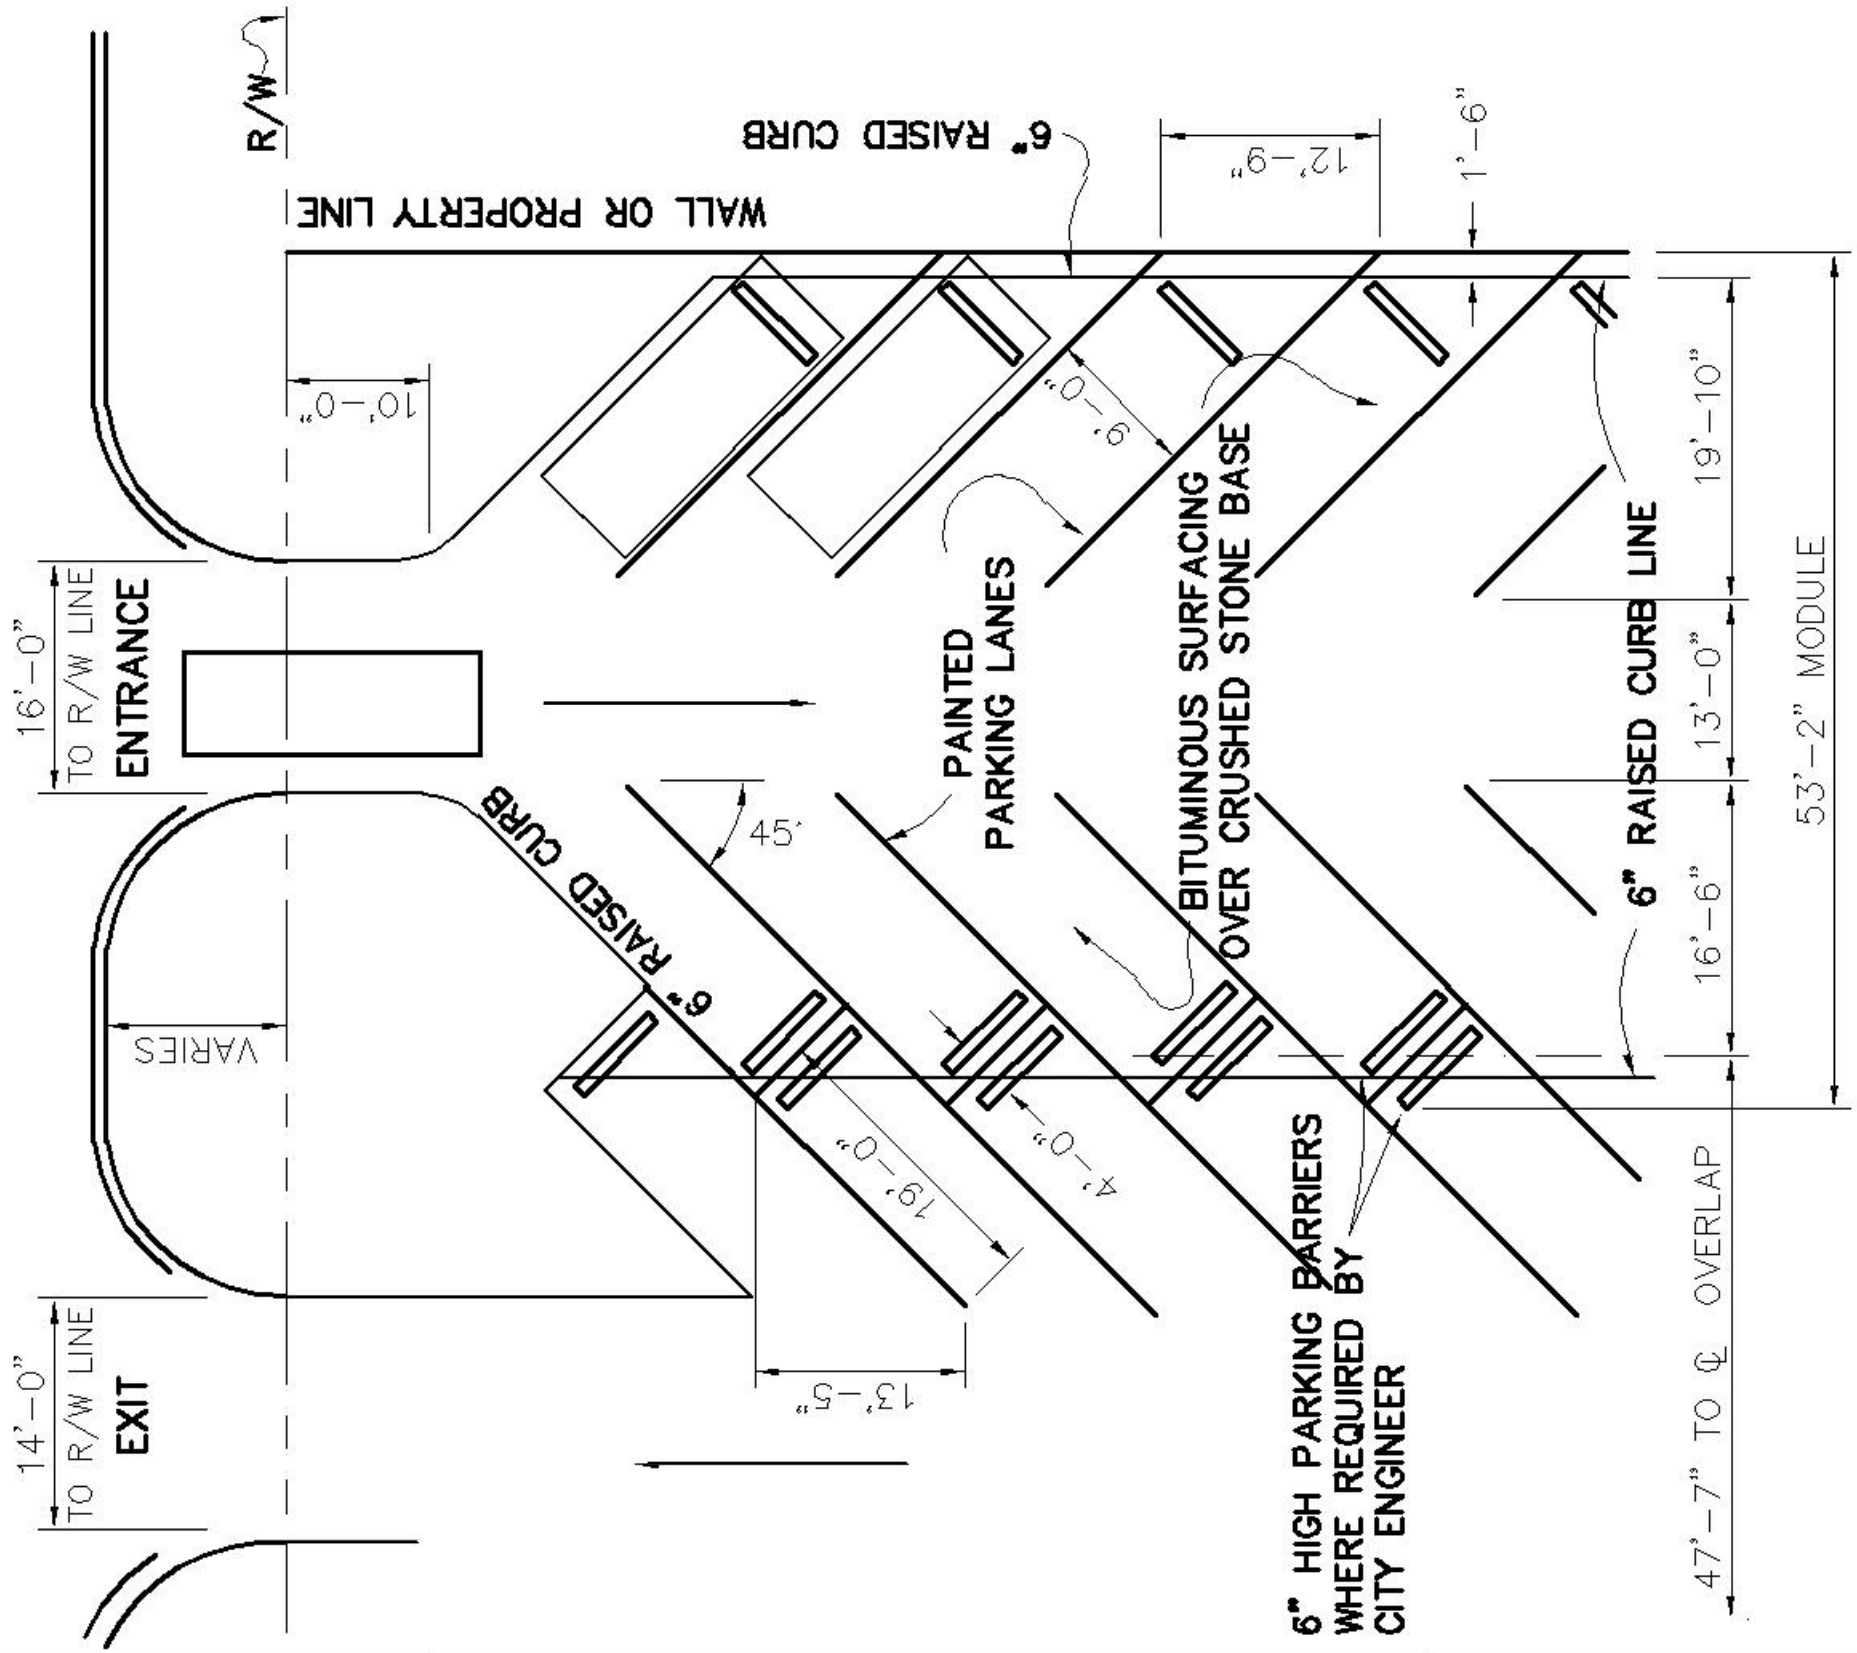

NOTE:
ALLOW 3'-3" FOR
REAR OVERHANG

REVISED	F.B.	PG.	DATE: 1-29-74	STANDARD DETAIL	OFFICE OF THE CITY ENGINEER GASTONIA, N.C.
12/01/00			SCALE: NONE		
			DRAWN BY: BMP	PARKING PLAN 45° ANGLE ONE WAY MOVEMENT	
			CHECKED BY: DFD		
			CITY ENGINEER: JPB		FILE NO. 71A-5